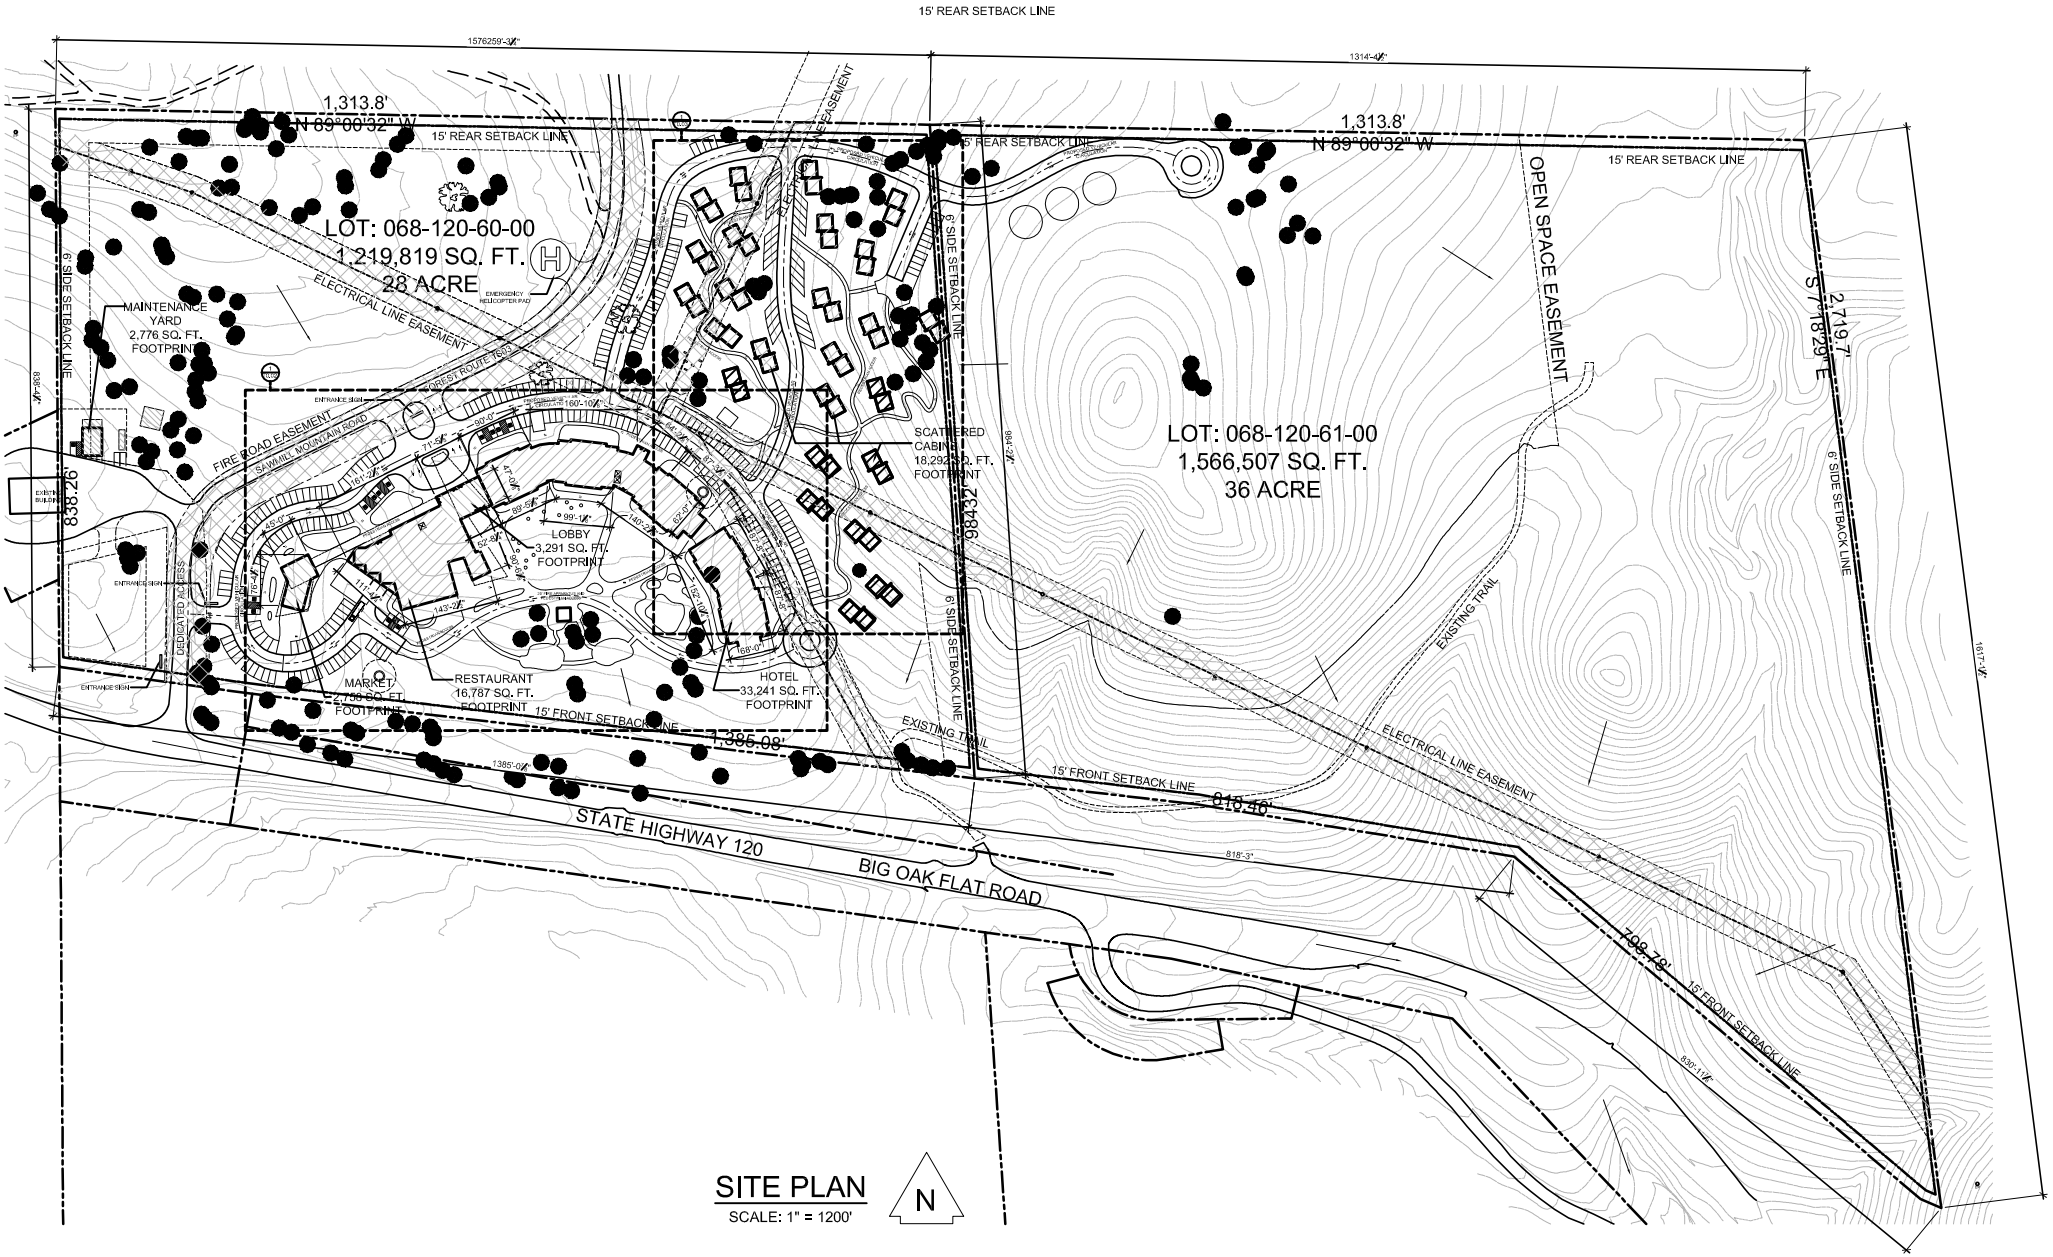

SITE PLAN

SCALE: 1" = 1200'

SITE PLAN

T0.01

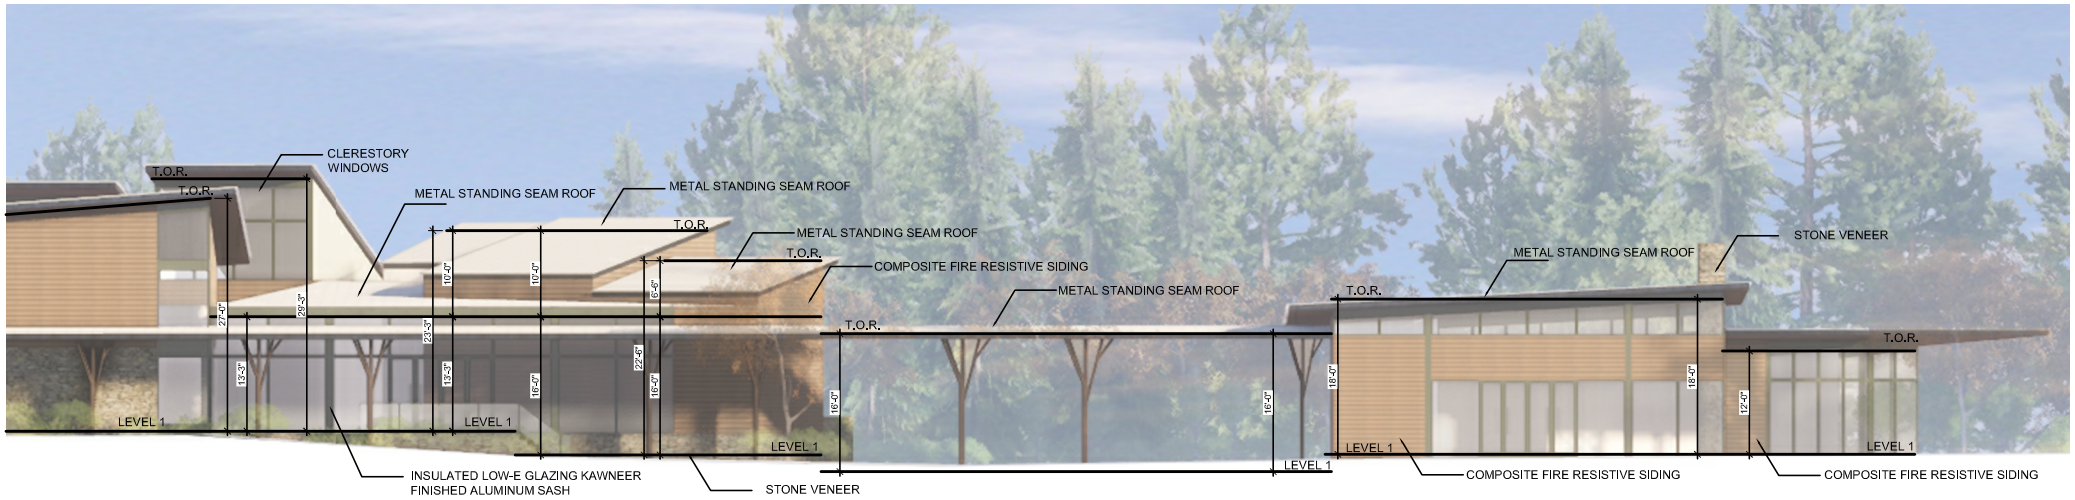

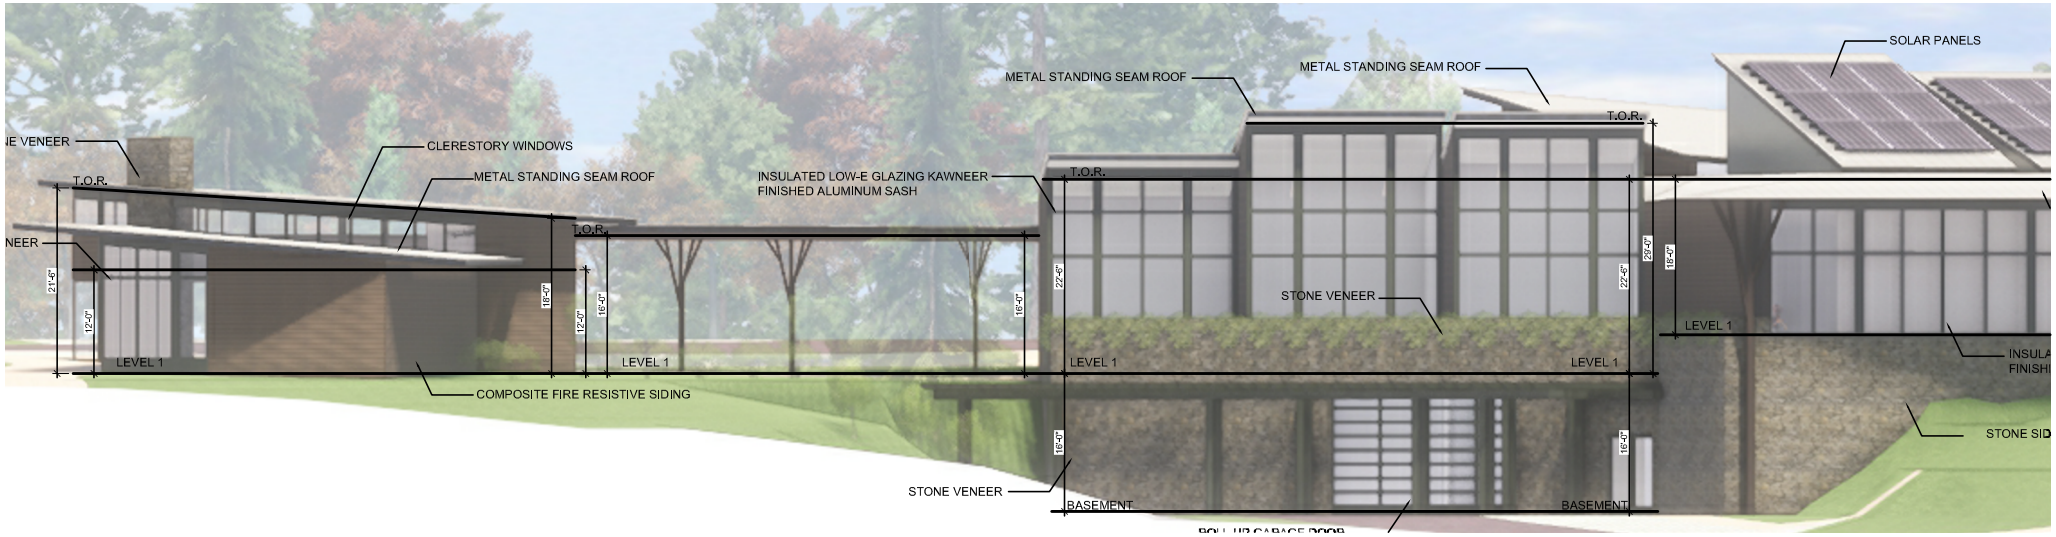

ELEVATION

A2.01

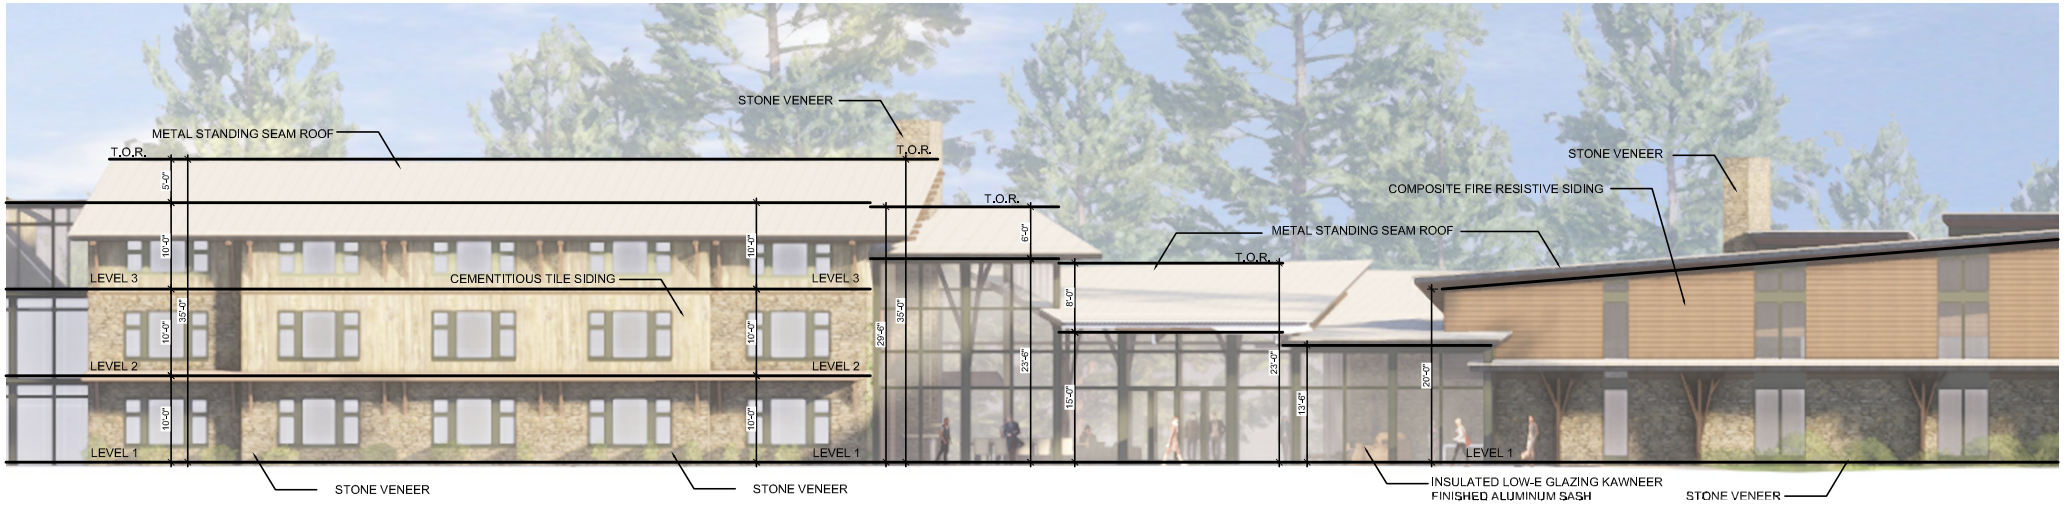

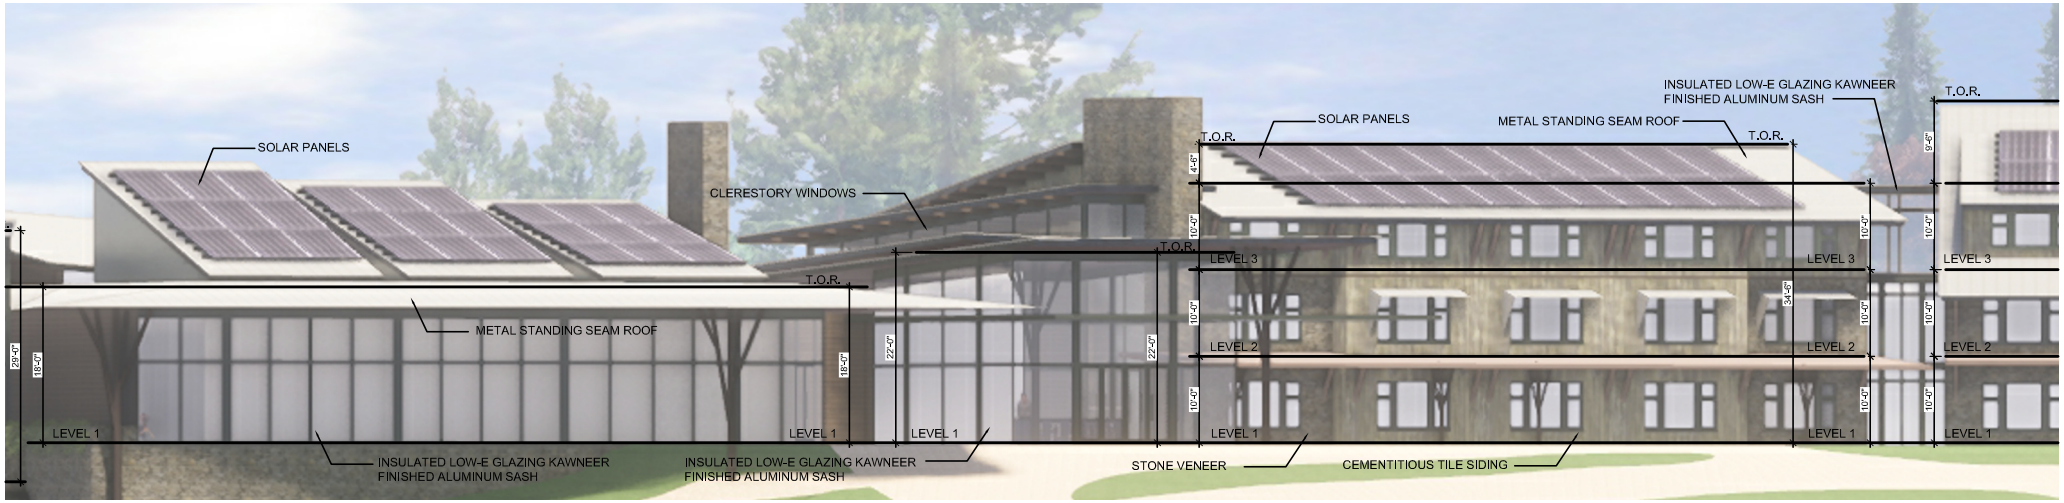

ELEVATION

A2.02

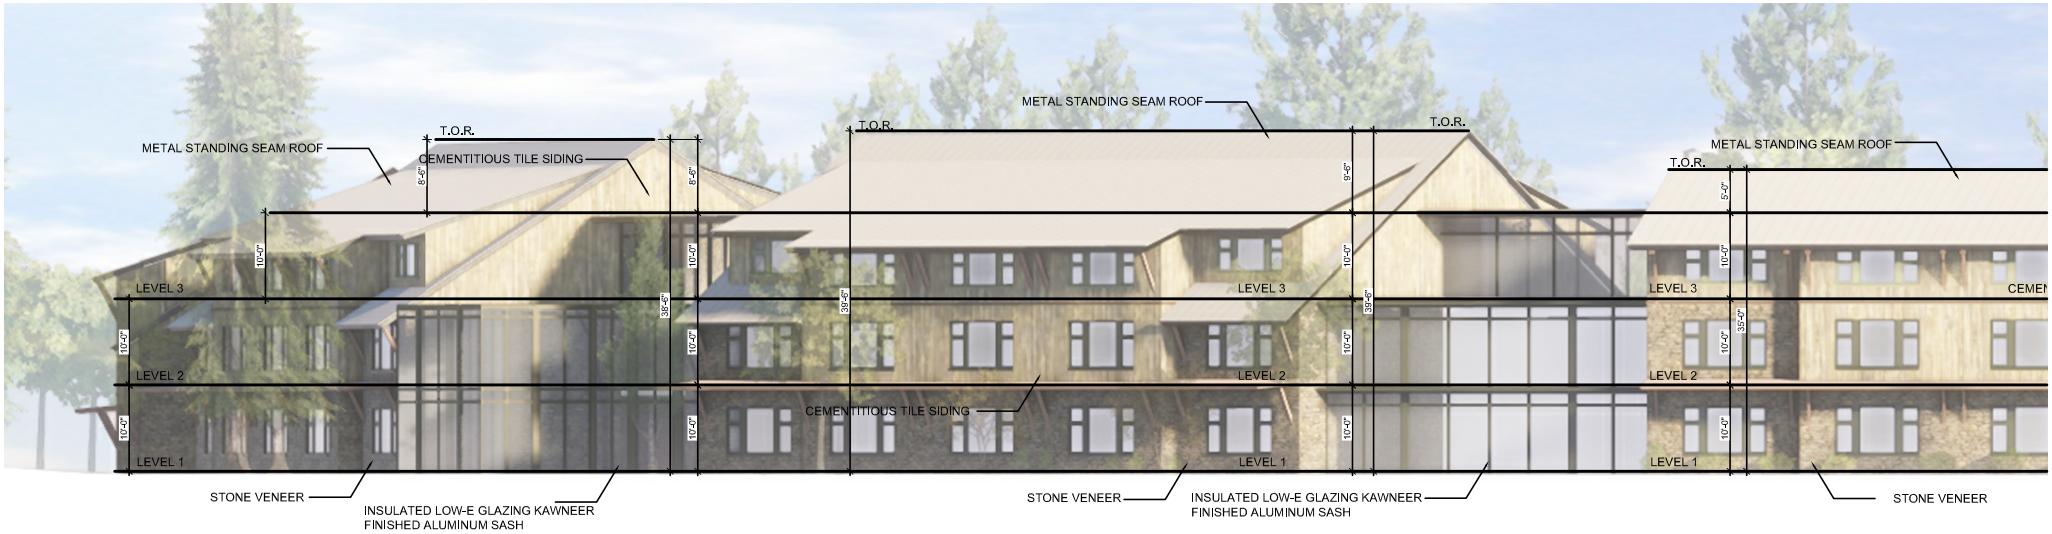

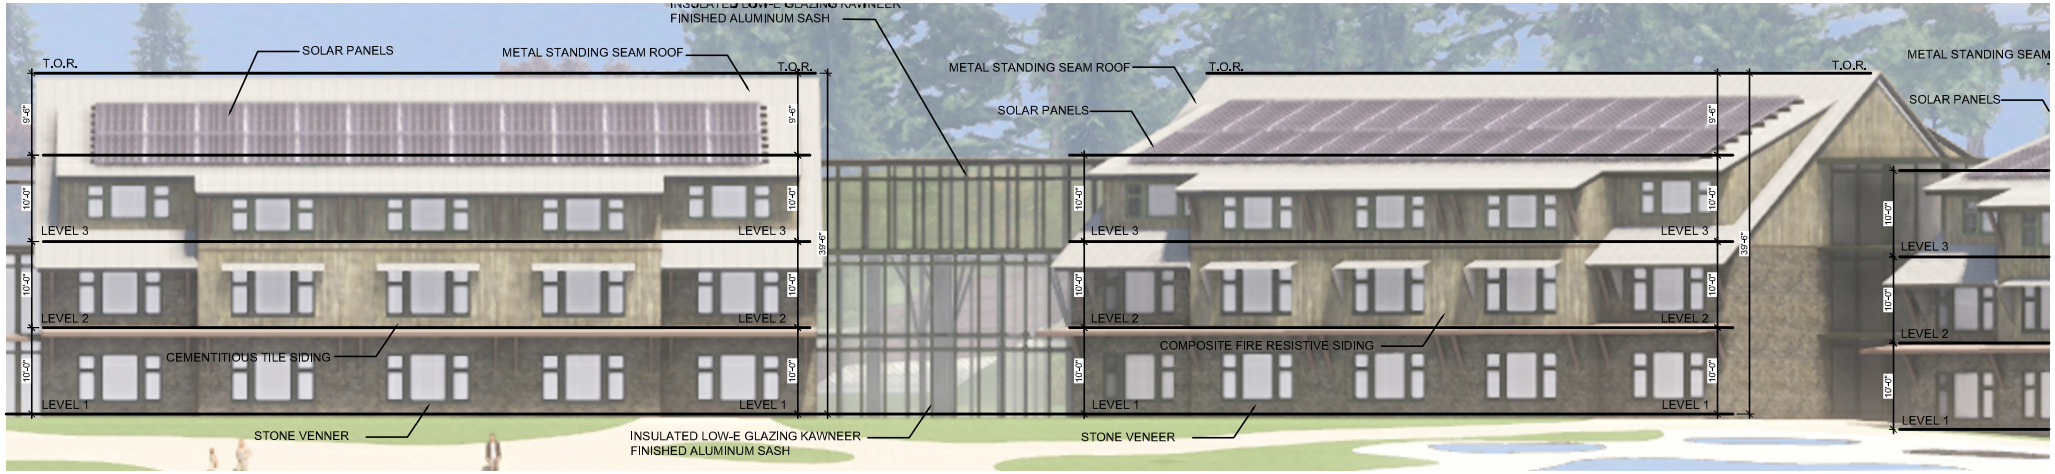

ELEVATION

A2.03

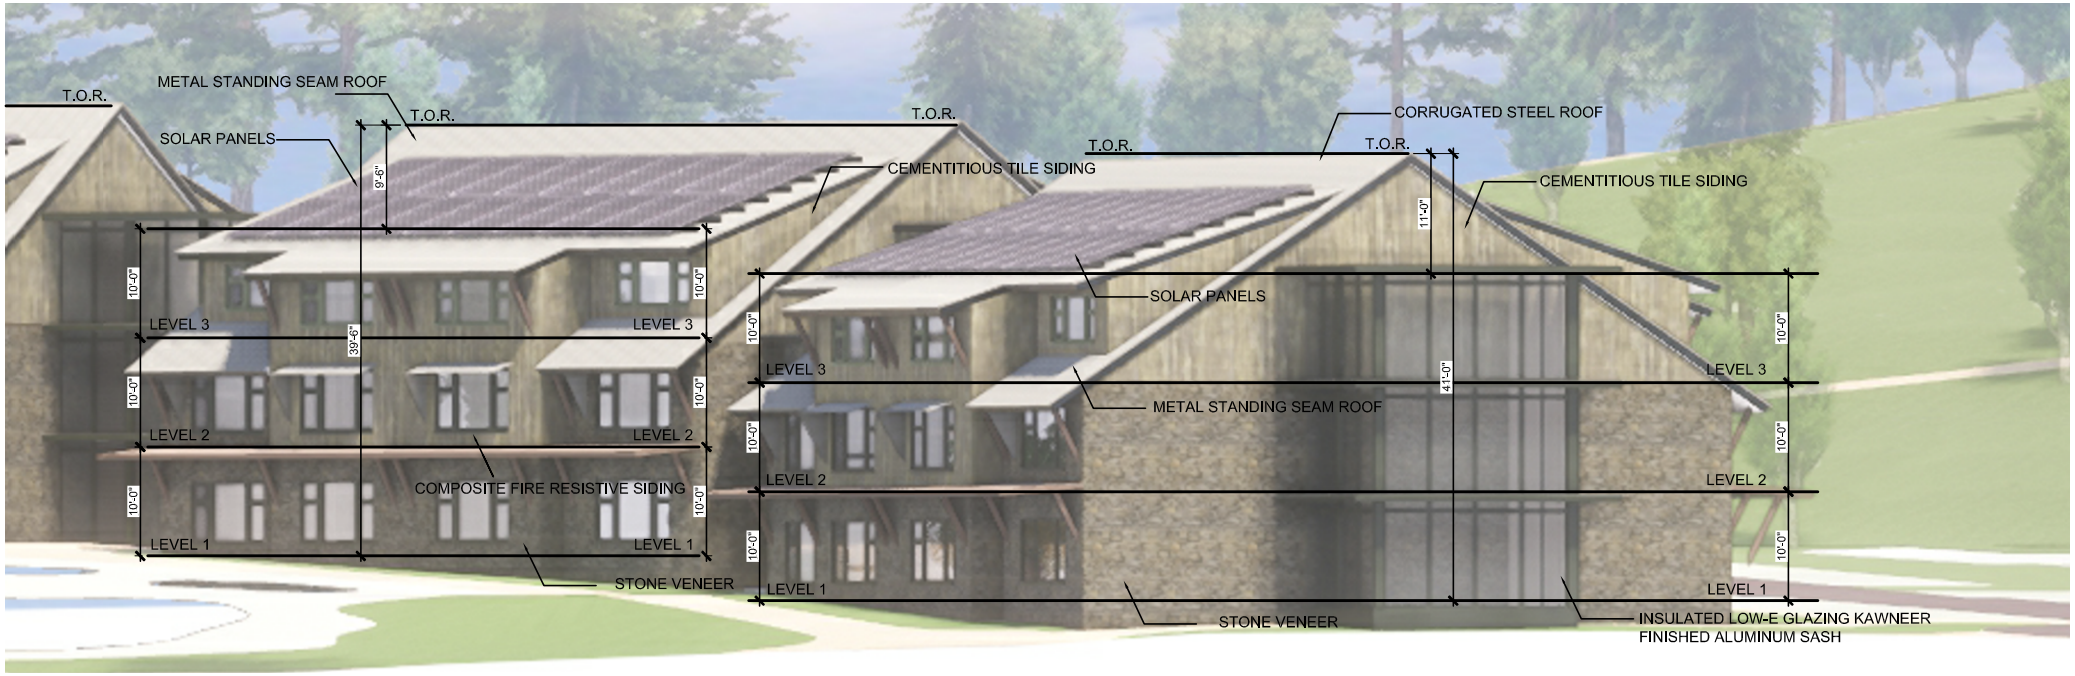

ELEVATION

A2.04